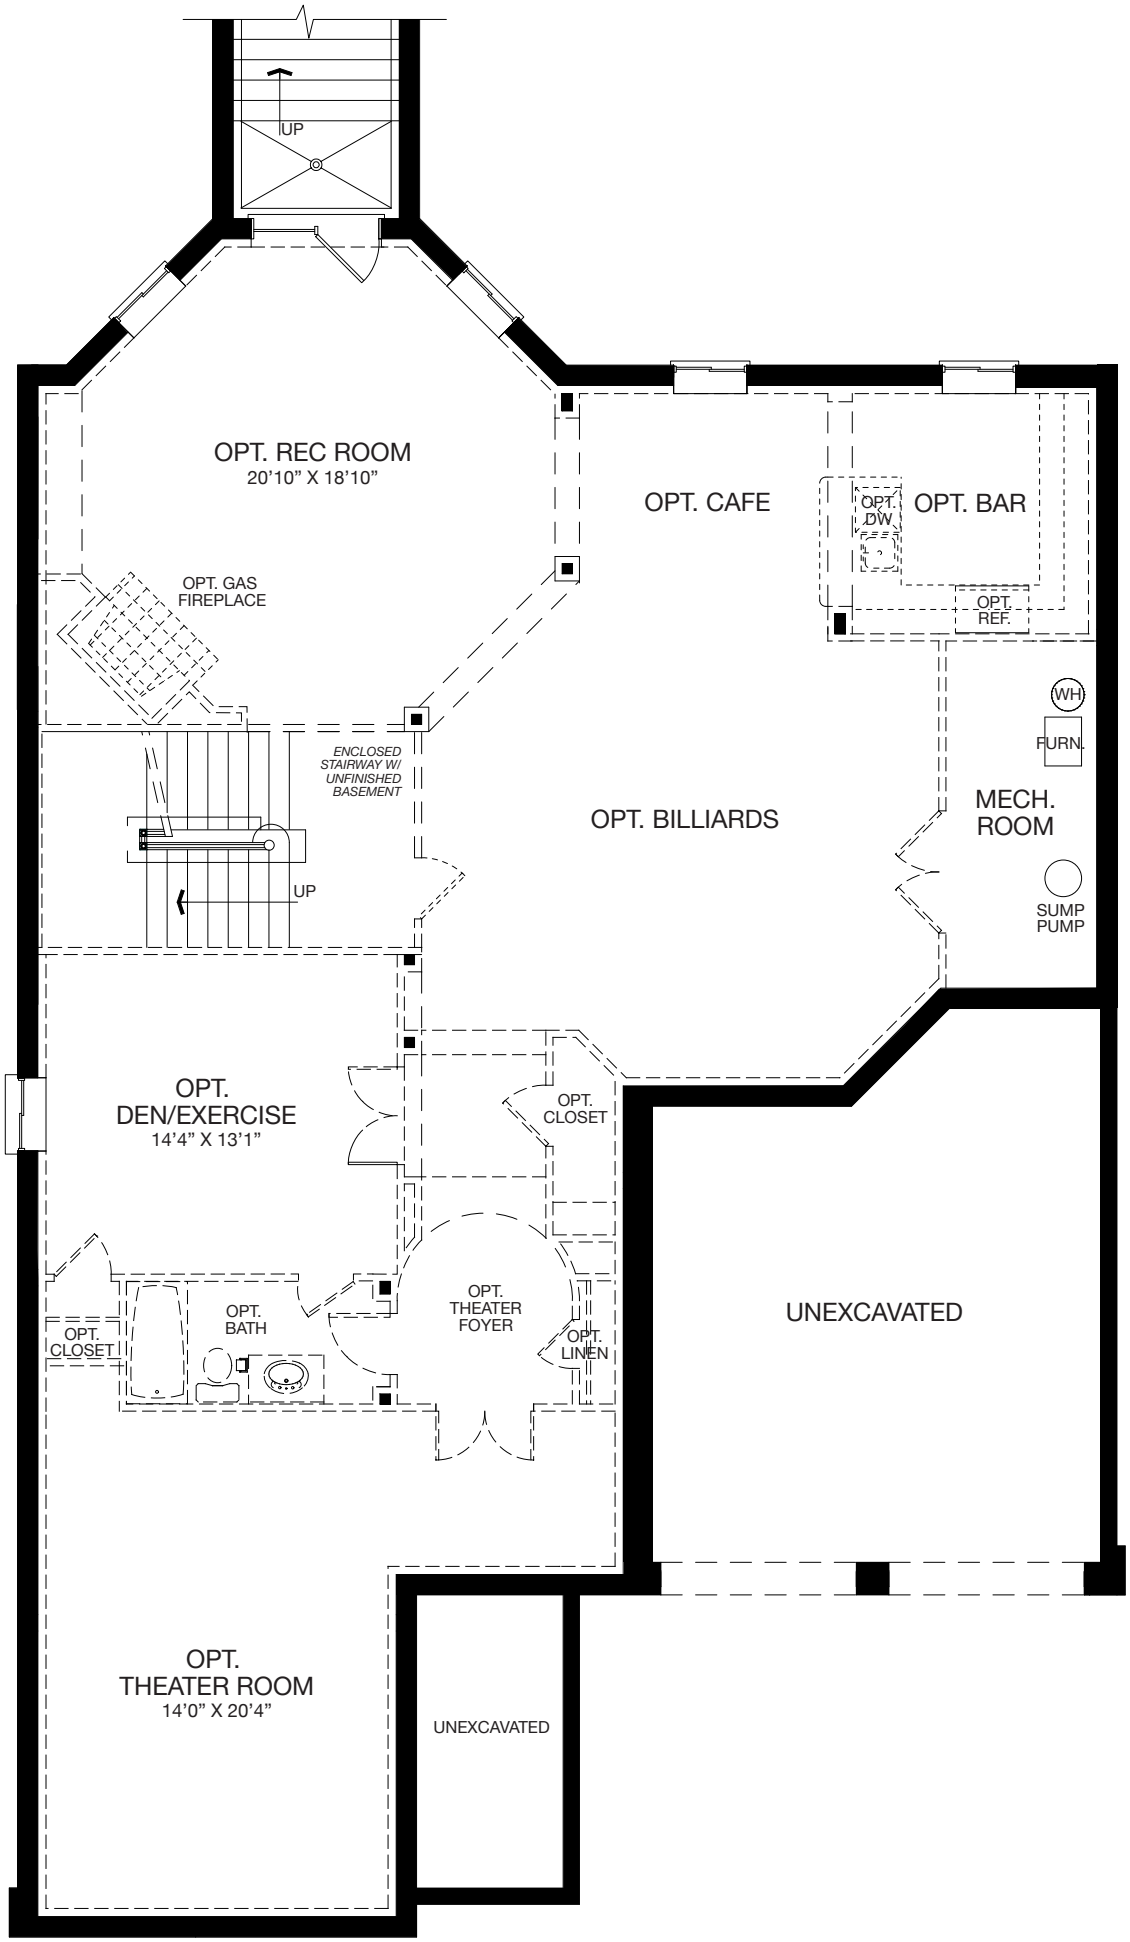
UP
OPT. REC ROOM
20'10" X 18'10"
OPT. GAS
FIREPLACE
OPT. CAFE
OPT.
DW.
OPT. BAR
OPT.
REF.
WH
FURN.
ENCLOSED
STAIRWAY W/
UNFINISHED
BASEMENT
OPT. BILLIARDS
MECH.
ROOM
UP
SUMP
PUMP
OPT.
DEN/EXERCISE
14'4" X 13'1"
OPT.
CLOSET
OPT.
THEATER
FOYER
OPT.
CLOSET
OPT.
BATH
OPT.
LINEN
UNEXCAVATED
OPT.
THEATER ROOM
14'0" X 20'4"
UNEXCAVATED