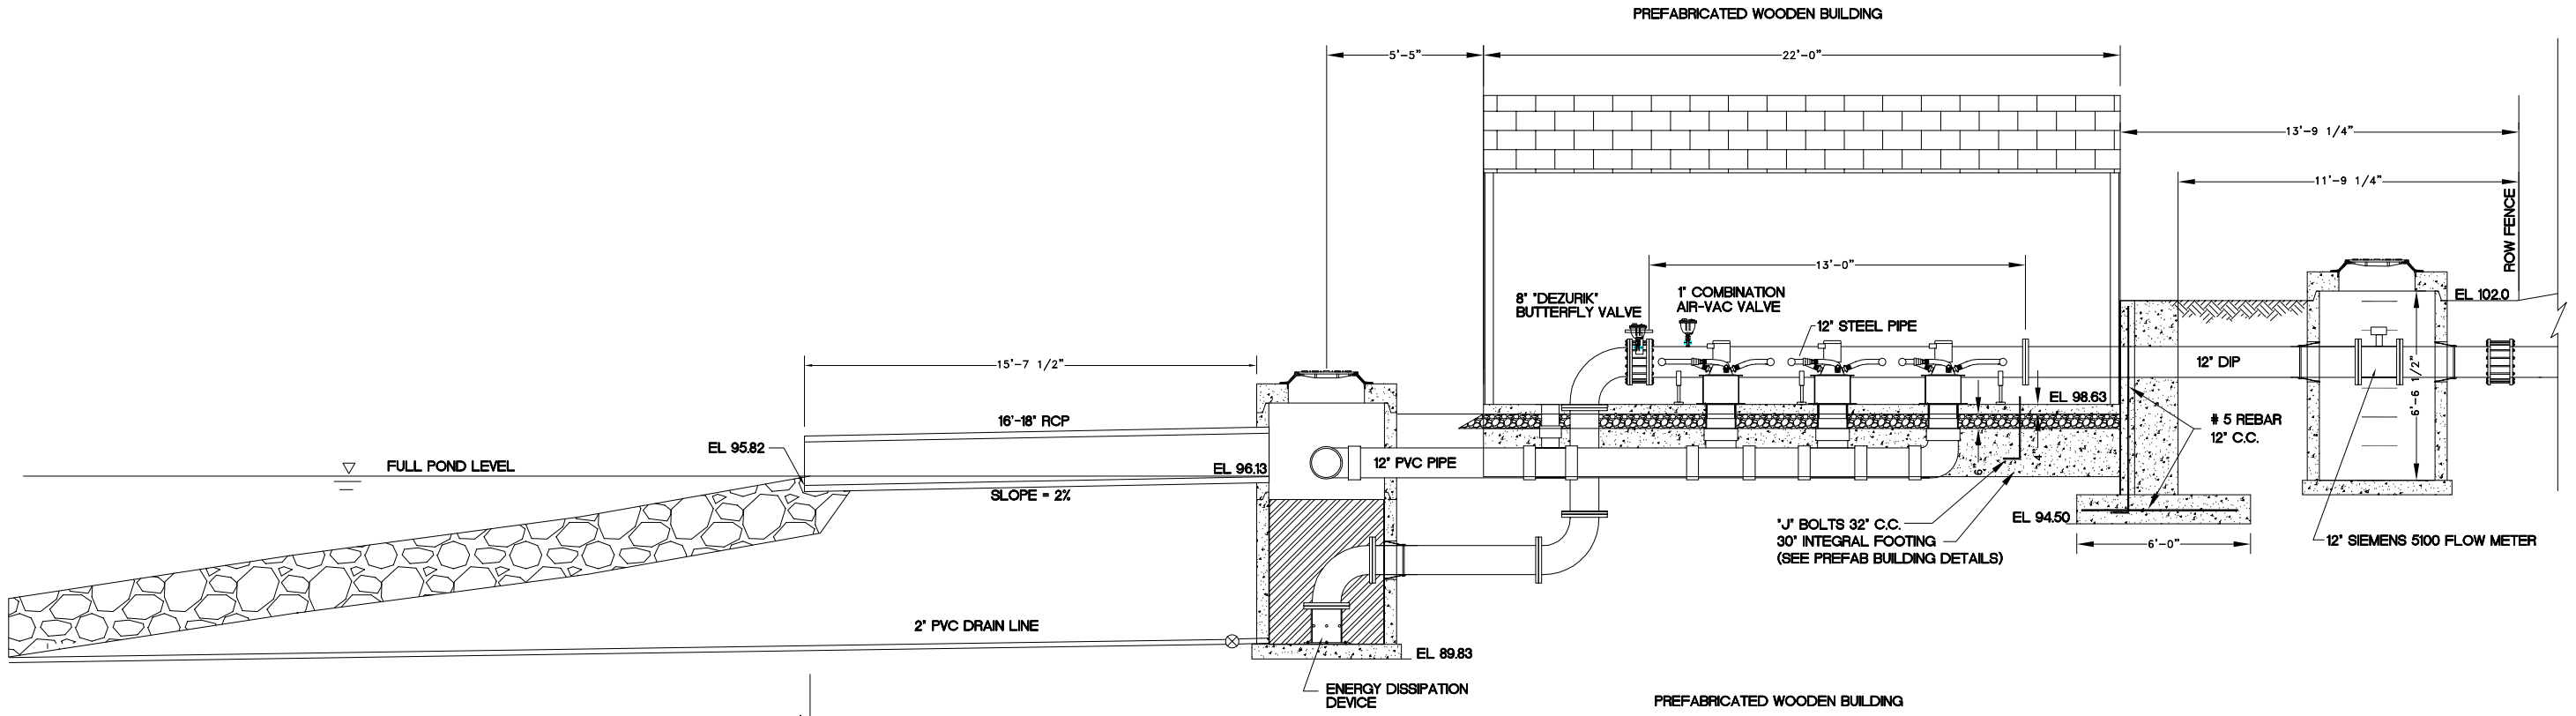

SCALE: N.T.S
DATE: FEB_2018
DESIGN: K.E.G
DRAWN: K.E.G
CHECKED:

REVISIONS

DATE	DESCRIPTION
MAY 7	FOOTINGS

DWG: Q:\COM_2017_HAIGHTS_CREEK

REGISTERED PROFESSIONAL ENGINEER
No. 154270
KEN F. GARDNER
STATE OF UTAH

HAIGHTS CREEK IRRIGATION COMPANY
24.0 KW GRID-TIE HYDROELECTRIC SYSTEM
LOCATION DETAILS
820 EAST 200 NORTH, KAYSVILLE, UTAH

Alternative Energy Services
Gardner Engineering
2047 South Painter Lane
Suite A
West Haven, Utah 84401
(801) 689-2618

KEN GARDNER, P.E., L.S.
GARDNER ENGINEERING ALTERNATIVE ENERGY SERVICES
2047 SOUTH PAINTER LANE, WEST HAVEN, UT 84401

PROFESSIONAL CIVIL ENGINEER - UTAH 154270-2202
PROFESSIONAL STRUCTURAL ENGINEER - UTAH 154270-2203
PROFESSIONAL LAND SURVEYOR - UTAH 154270-2201
LICENSED ELEC/SOLAR CONTRACTOR - UTAH 6399860-5501
MASTER ELECTRICIAN - UTAH 154270-5502
NABCEP CERTIFICATE NUMBER R031806-17
(801) 689-2618 EX. 201 OFFICE
(801) 589-0447 CELL

NABCEP CERTIFIED
PV Installation Professional